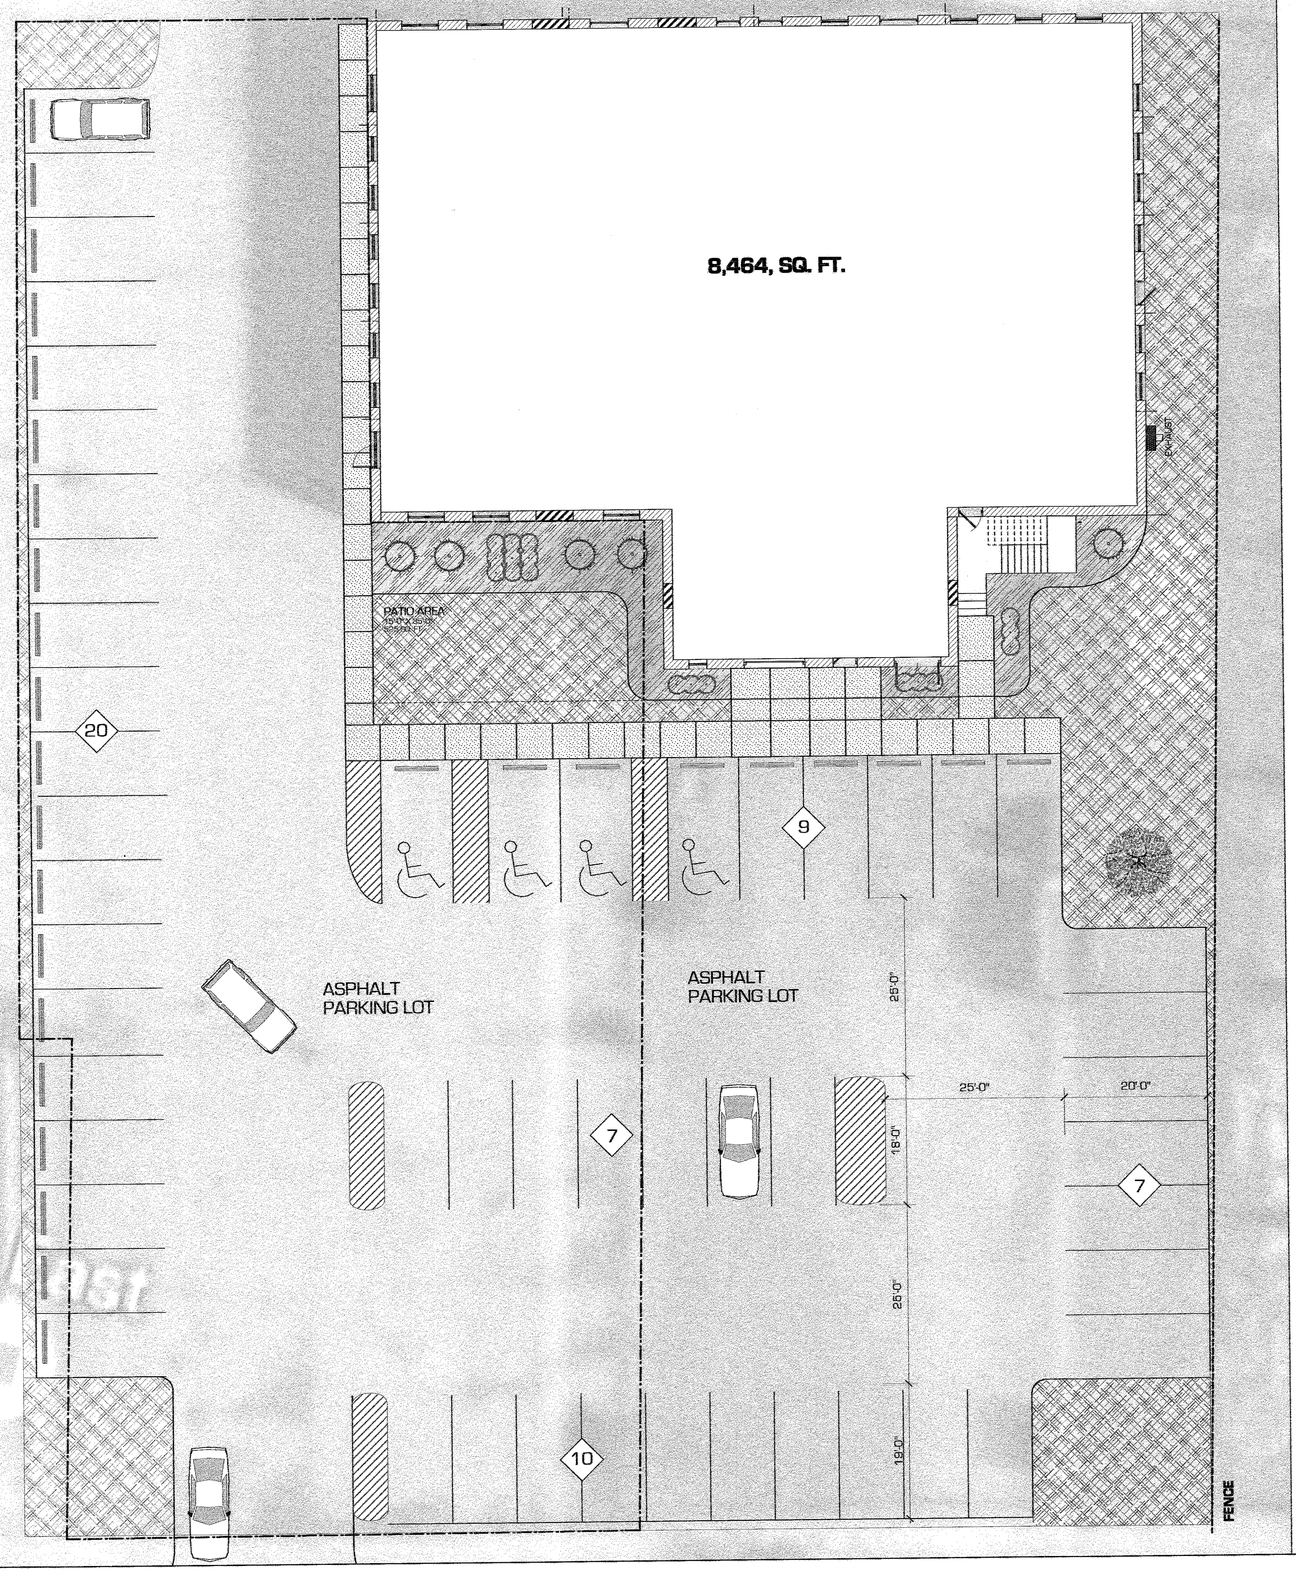

Site Diagram 1
1" = 10'-0"

PLAN NORTH

53 TOTAL PARKING SPACES

PATTON PROPERTY
WYTHE STREET

129 East Wythe Street
Petersburg, Virginia

PRESERVATIONIST
WILLIAM PATTON

ART & ARCHITECTURE, Inc.
P.O. Box 1814
Chesterfield, Virginia 23832

DESIGN DEVELOPMENT DRAWING

NOT FOR CONSTRUCTION

1	
2	
3	
4	

16009
3 May 2016

A-1
of 4